'1'

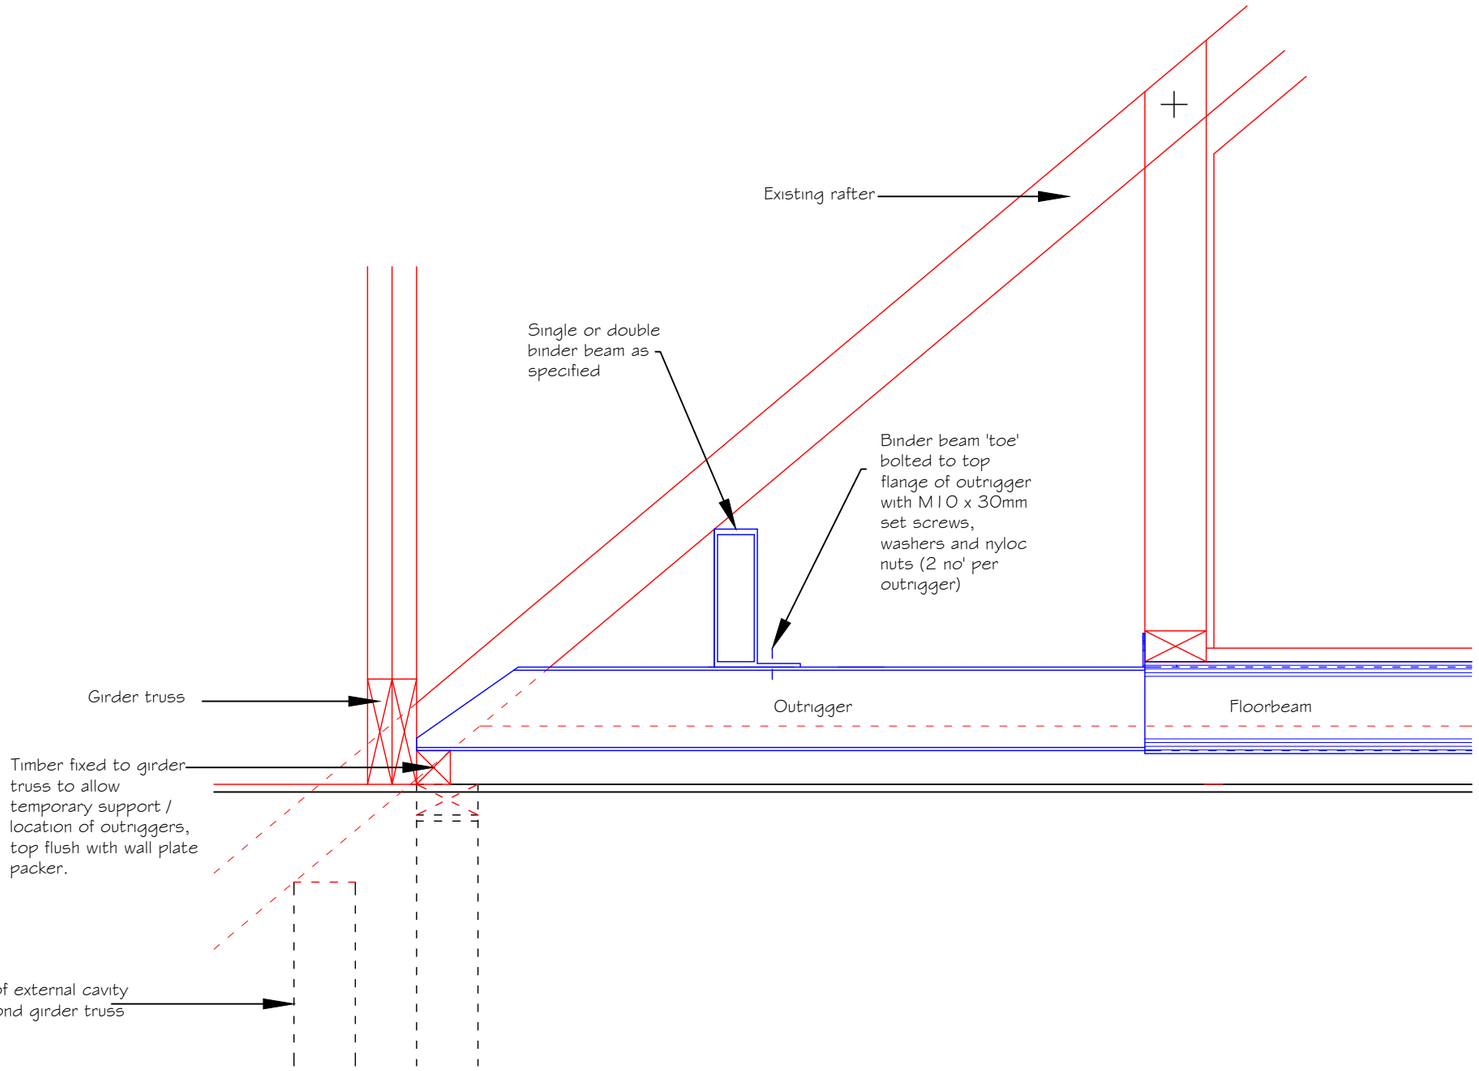

'2'

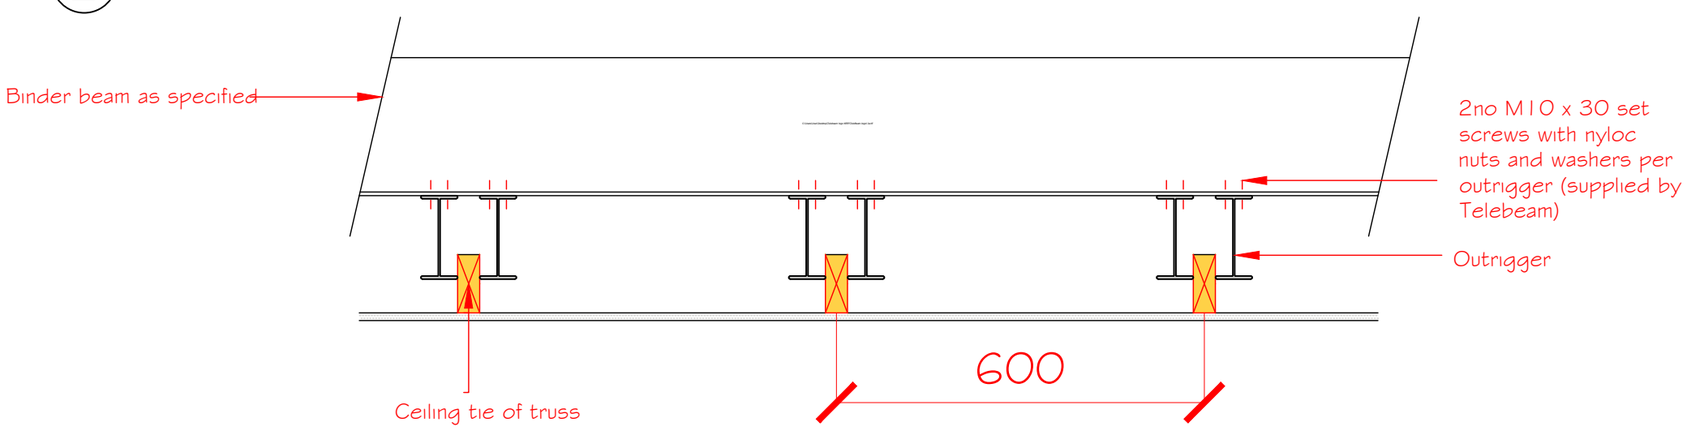

Unit 6
Devizes Trade Centre
Hopton Park
Devizes
Wiltshire
SN10 2EH

t : 01380 739000
www.telebeam.co.uk
email : info@telebeam.co.uk

title	TeleBeam details
client	TeleBeam Ltd
detail	Binder beam detail (Generic)
drawing no.	04
revision	
scale	1:10 @ A3
date	February 2017
drawn by	ACR
checked by	DLR
FILENAME:	